적 용 규 격
SPECIFICATION APPLIED

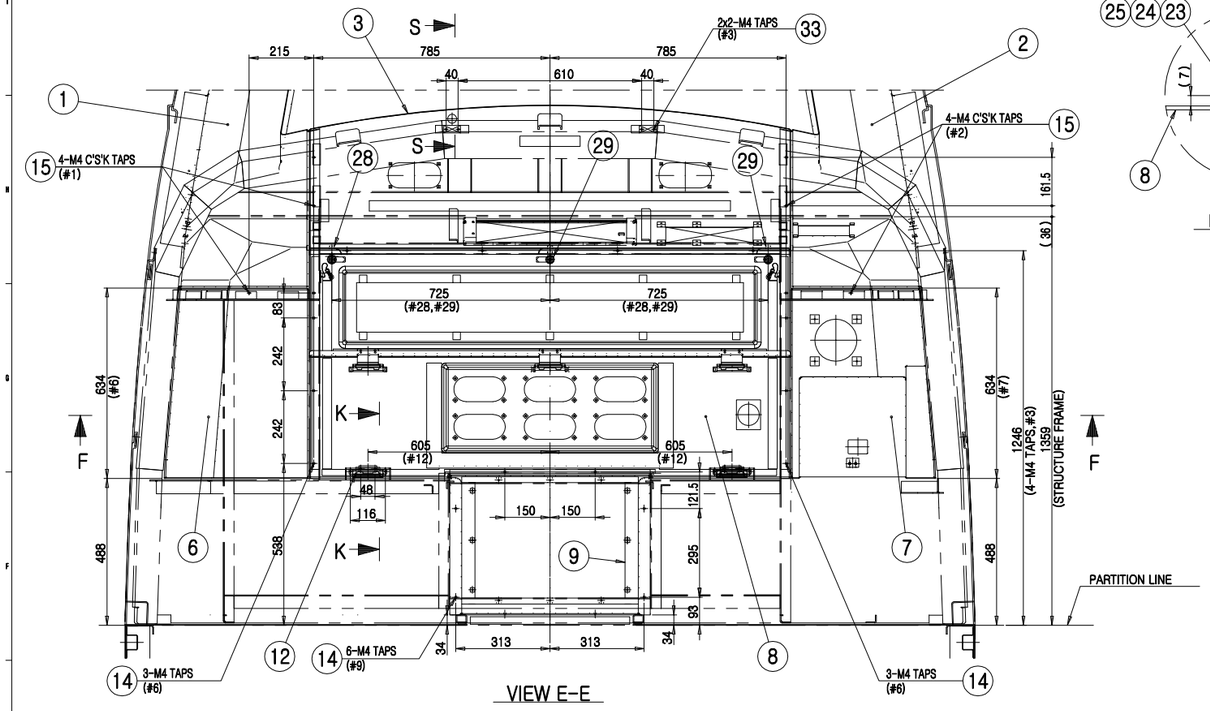

VIEW E-E

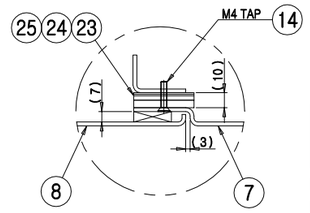

DEATIL G
SCALE=1/2

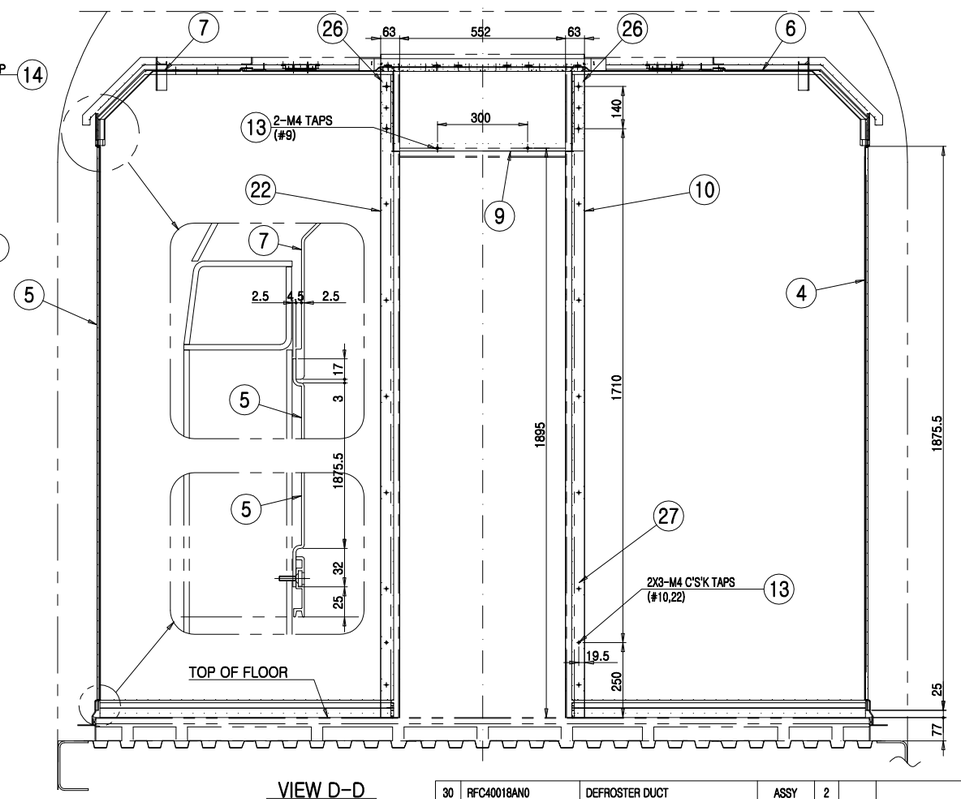

VIEW D-D

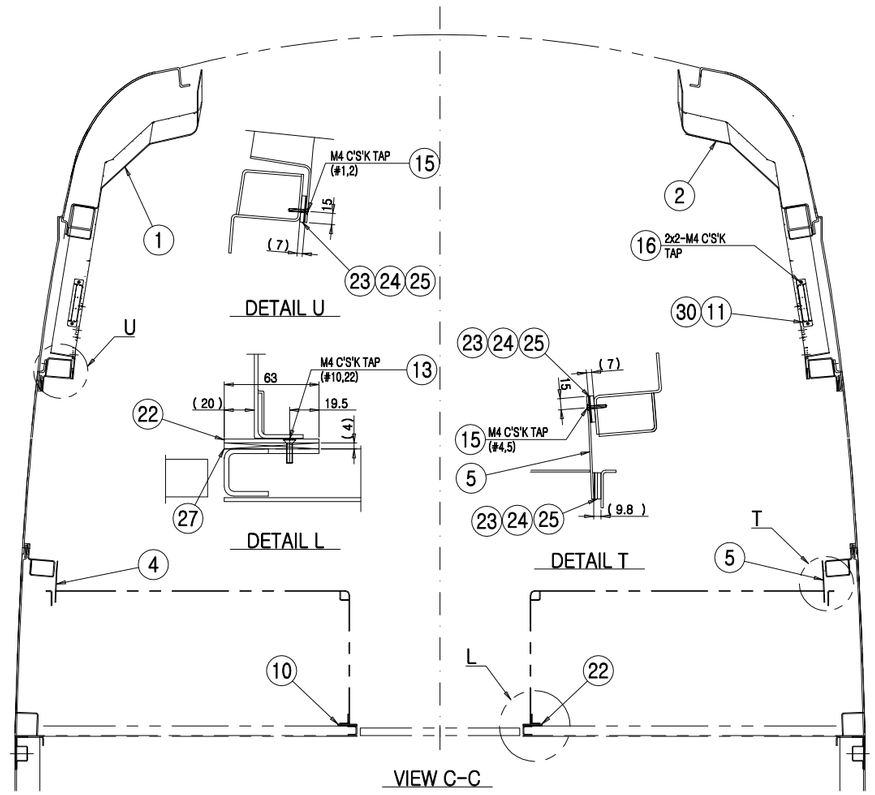

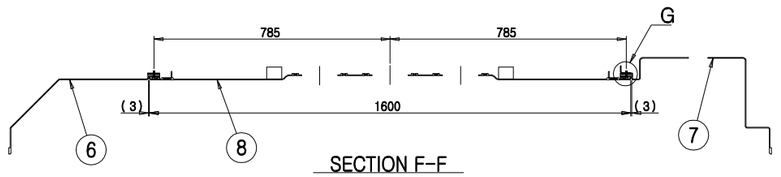

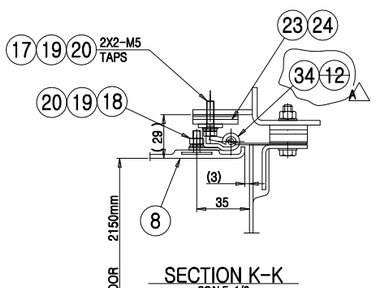

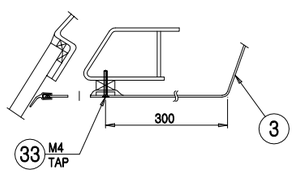

A	34	RFC23001EJ0-034	CONCEALED HINGE	SUS304	2		SOUTHCO F6-1-1-17
	33	RS60607-103S	SCREW F.H	SUS304	4		M4X35
	32	RFC23001EJ0-032	PACKING	CR	8		T2X40X120 MS3900-004(SC70-F2(CR))
	31	RFC23001EJ0-031	PACKING	CR	4		T5X40X120 MS3900-004(SC70-F2(CR))
B	4	RFC23005AN0	PANEL,SIDE,1	ASSY	1/2		
	3	RFC23103EJ0	PANEL,FRONT,CENTER	ASSY	1		
	2	RFC23112EJ0	PANEL, FRONT,RIGHT	ASSY	1		
	1	RFC23002AN0	PANEL, FRONT,LEFT	ASSY	1		

30	RFC40018AN0	DEFROSTER DUCT	ASSY	2		
29	RFA23009AN0-301	DEVICE,LOCKING	ASSY	2		
28	RFA23009AN0-300	DEVICE,LOCKING	ASSY	1		
27	RFC23001EJ0-027	PACKING	HARD BOARD	14		T4X40X60
26	RFC23001EJ0-026	PACKING	HARD BOARD	6		T2.5X35X35
25	RFC23001EJ0-025	PACKING	HARD BOARD	1		AR,T5X35
24	RFC23001EJ0-024	PACKING	HARD BOARD	1		AR,T3X35
23	RFC23001EJ0-023	PACKING	HARD BOARD	1		AR,T1X35
22	RFC23006AN0	PANEL,PARTITION	ASSY	1		T20
21	RFC23011AN0	EDGE PROTECT	ASSY	1		L=4000
20	RS60807-008S	WASHER PLAIN	SUS304	8		M5
19	RS60801-005S	WASHER SPRING	SUS304	8		M5
18	RS60401-006S	NUT HEX.	SUS304	8		M5
17	RS60114-044S	BOLT,HEX	SUS304	8		M5X20
16	RS60609-099S	SCREW O.H	SUS304	4		M4X16
15	RS60607-101S	SCREW F.H	SUS304	32		M4X25
14	RS60607-100S	SCREW F.H	SUS304	18		M4X20
13	RS60607-099S	SCREW F.H	SUS304	8		M4X16
A 12	~~RFC23001AN0-012~~	~~CONCEALED HINGE~~	~~SUS304~~	~~2~~		~~SOUTHCO F6-1-1-17~~
11	RFC40019AN0	DEFROSTER DUCT COVER	ASSY	2		
10	RFC23014AN0	PANEL,PARTITION	ASSY	1		
9	RFC23010AN0	PANEL,CEILING,3	ASSY	1		
8	RFC23109EJ0	PANEL,CEILING,1	ASSY	1		
7	RFC23008AN0	PANEL,CEILING,RIGHT	ASSY	1		
6	RFC23007AN0	PANEL,CEILING,LEFT	ASSY	1		
5	RFC23013AN0	PANEL,SIDE,2	ASSY	1		

품번 NO.	부품 번호 PART NO.	품 명 DESCRIPTION	재 질 MATERIAL	수량 Q'TY	중량 W.T	비 고 REMARKS

승인 APP	JeongYul Lee 2014.09.15	재질 MAT'L	ASSY
검도 CHK	KeongBong Park 2014.09.15	총중량 G. W	
설계 DGN	JinWoo Jeong 2014.09.15	일 변 골 자 MC / WD / CT	B
제도 DRG	JinHee Jeong	SIZE	A1

영 창 TITLE: INSTALLATION,CAB INSIDE PANEL (2/2)

도면 번호 DRG. NO: MS RFC23001EJ0 Ver. 00 Rev. -B

SCALE 1/10 매수 SHEET 2 of 2

참조REF. NO. 2014.09.10

HYUNDAI Rotem 현대로템주식회사

본-PRJ T

정리번호

CATIA

기 호 MARK	일 자 DATE	변 경 내 역 DETAIL OF REVISION(E.C ZONE)	설변번호 E.C NO.	설계 DGN	검도 CHK	승인 APP
BX1	2016.02.13	CORRECTED Q'TY OF ITEM 4	RSD1402-U166	H.U.LEE	S.B.LEE	K.B.PARK
AX3	2014.11.30	CORRECTED ITEM(12 ->34)	RSD1402-U066	H.U.LEE	K.B.PARK	A.Y.LEE

치수 구분		A	B
주조 CASTING			
~ 40		2	4
~ 30		2	3
~ 10		1	1.5
< 3		0.5	1
~ 3150		-	7
~ 1000		4	5
~ 800		3	4
~ 400		2	3
~ 200		1.5	2
~ 100		1	1.5
용접 WELDING		A	B
용접 구조물		(±)	
~ 2M		6.0	8.0
~ 1M		5.0	7.0
~ 1M		4.0	6.0
~ 8M		3.0	5.0
~ 4M		2.0	4.0
~ 2M		1.2	3.0
~ 1M		0.8	2.0
~ 315		0.5	1.2
~ 120		0.3	0.8
~ 30		0.2	0.5
3 ~ 6		0.1	0.2
절 삭 CHIP		A	B
기계 가공품 MACHINING		(±)	
규격치없은 일반공차표 GENERAL TOLERANCE			

본 도면은 당사 재산으로서 무단배포/복제 금지함. PROPERTY OF ISSUING ENTITY. CANNOT BE DISTRIBUTED OR REPRODUCED WITHOUT AUTHORIZATION.